


Architect: OpeningDesign

312 W. Lakeside Street | Madison, WI 53715

ryan@openingdesign.com | 773.425.6456

Curliss Residence - 12.11.2017  
918 Waban Hill - Madison, WI - 53711  
EXISTING FLOOR PLAN - (A000)

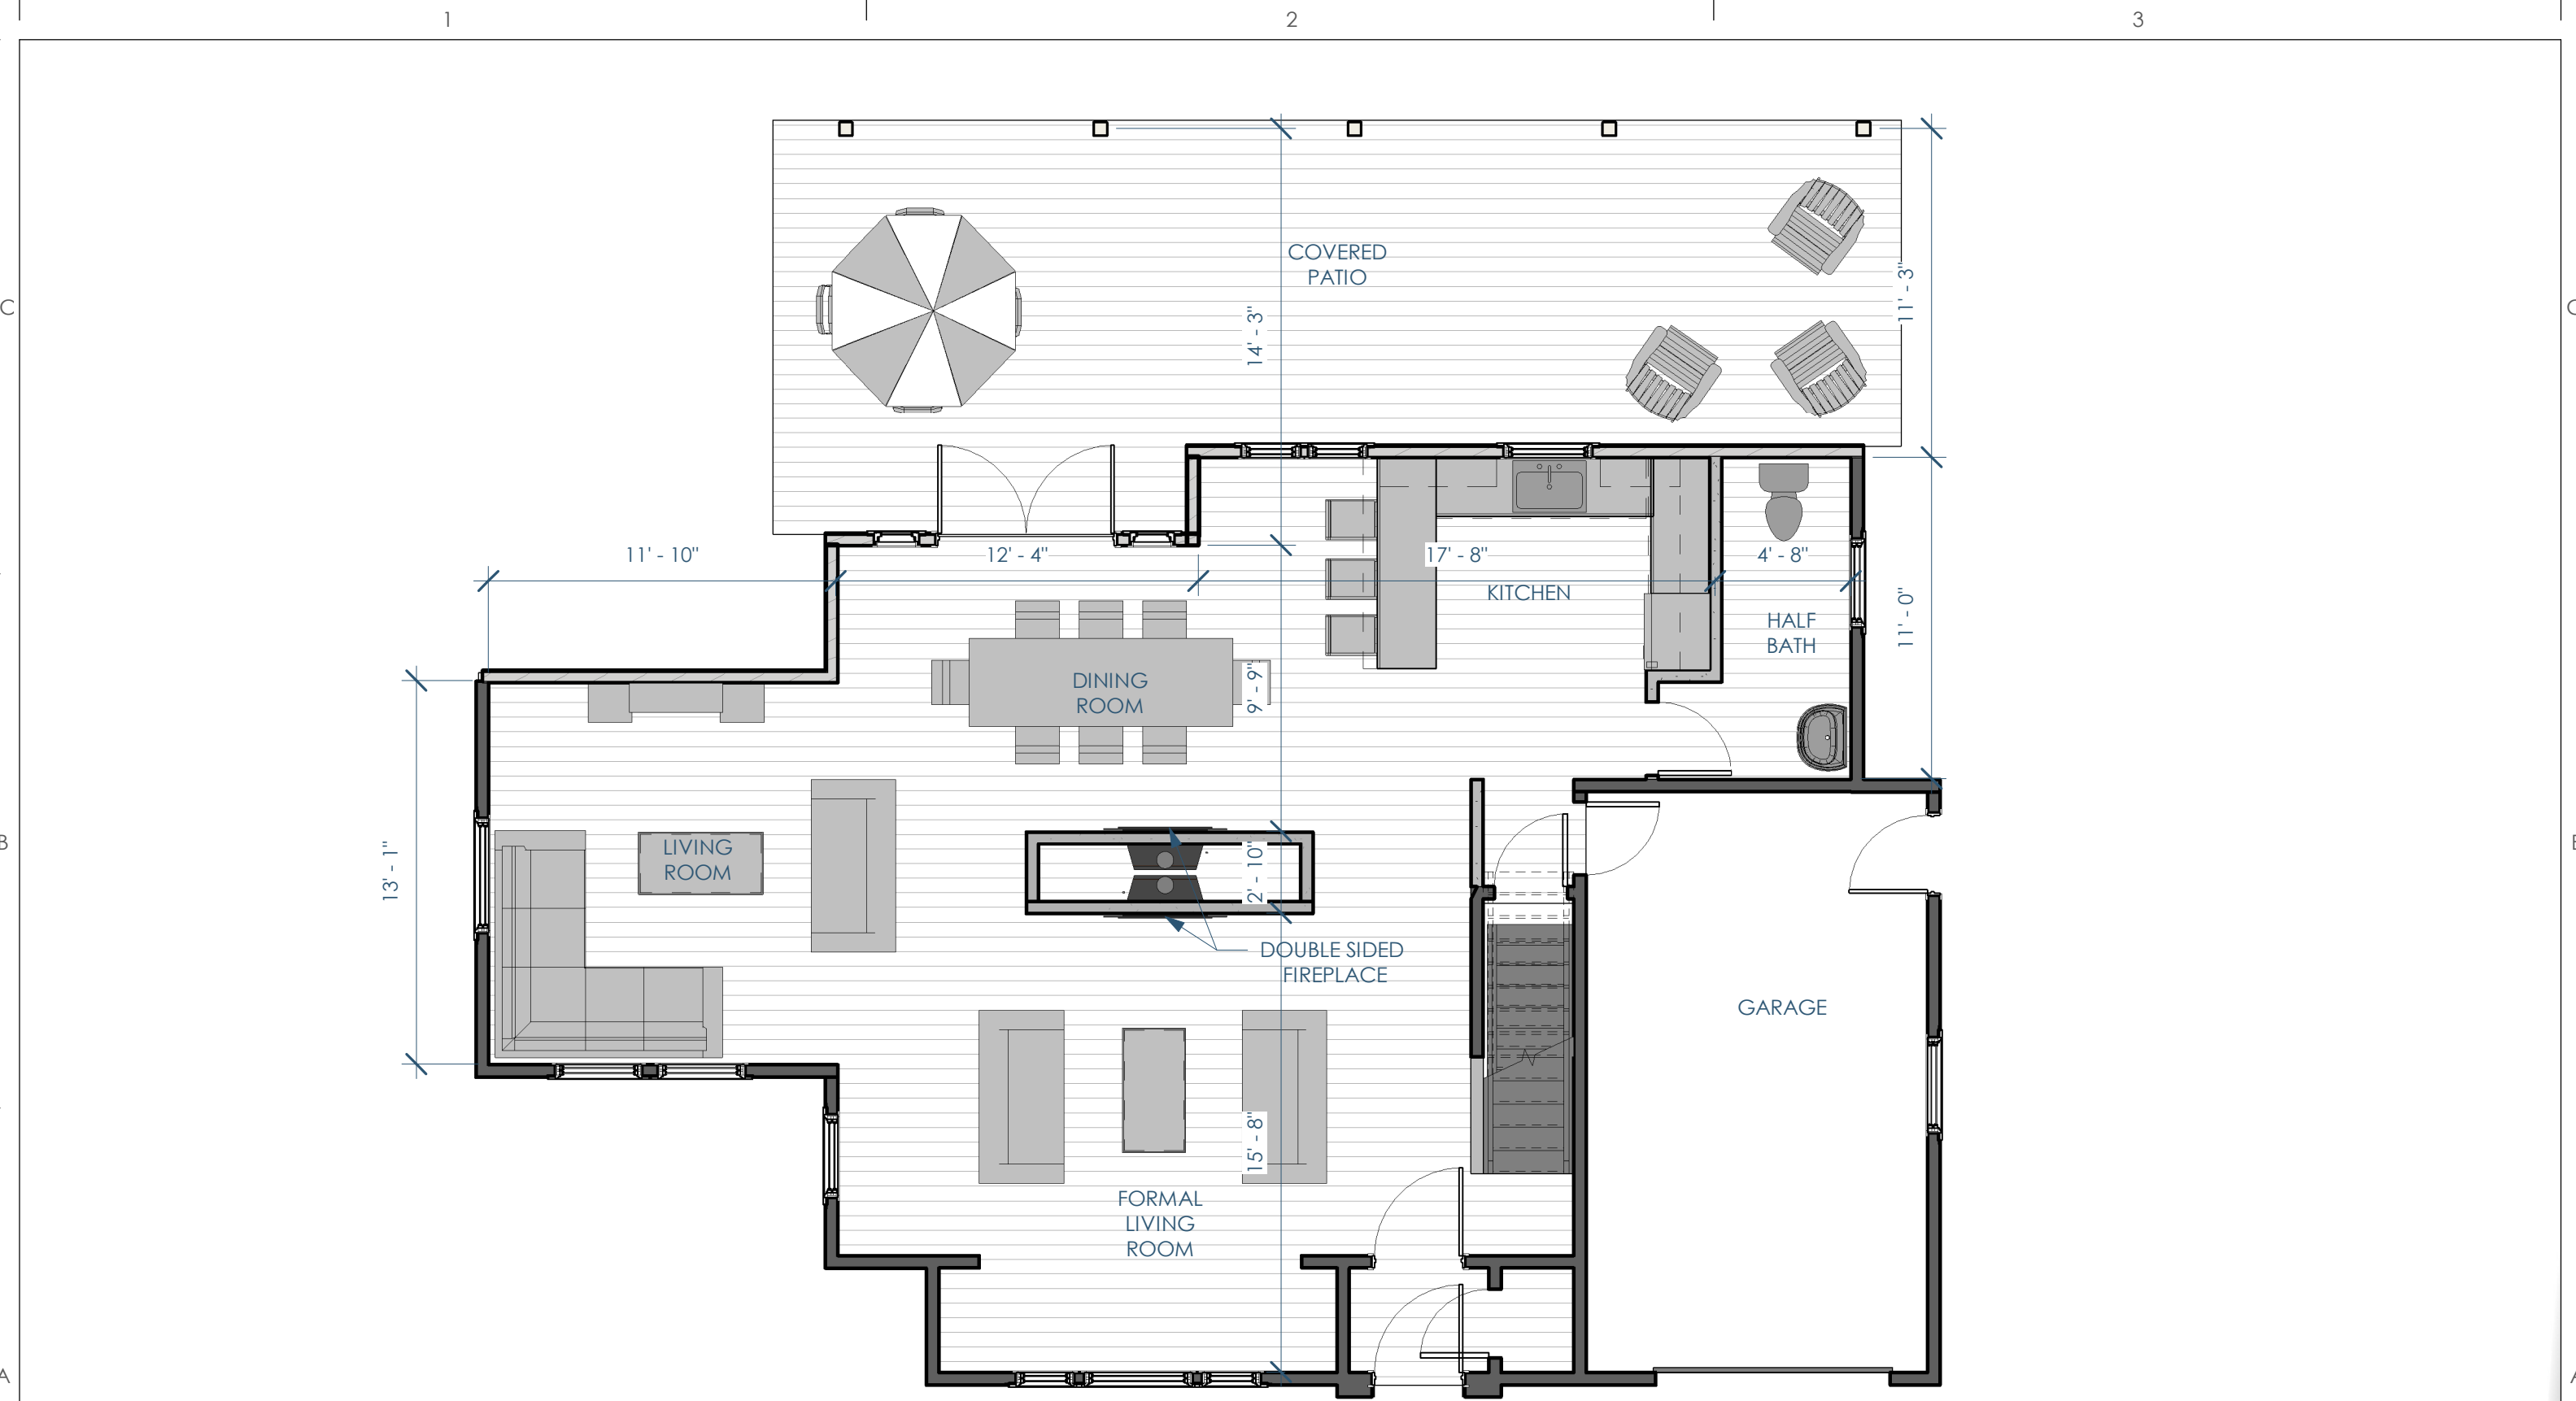


Architect: OpeningDesign

312 W. Lakeside Street | Madison, WI 53715

ryan@openingdesign.com | 773.425.6456

Curliss Residence - 12.11.2017  
918 Waban Hill - Madison, WI - 53711  
OPTION 1 - FLOOR PLAN - (A101)

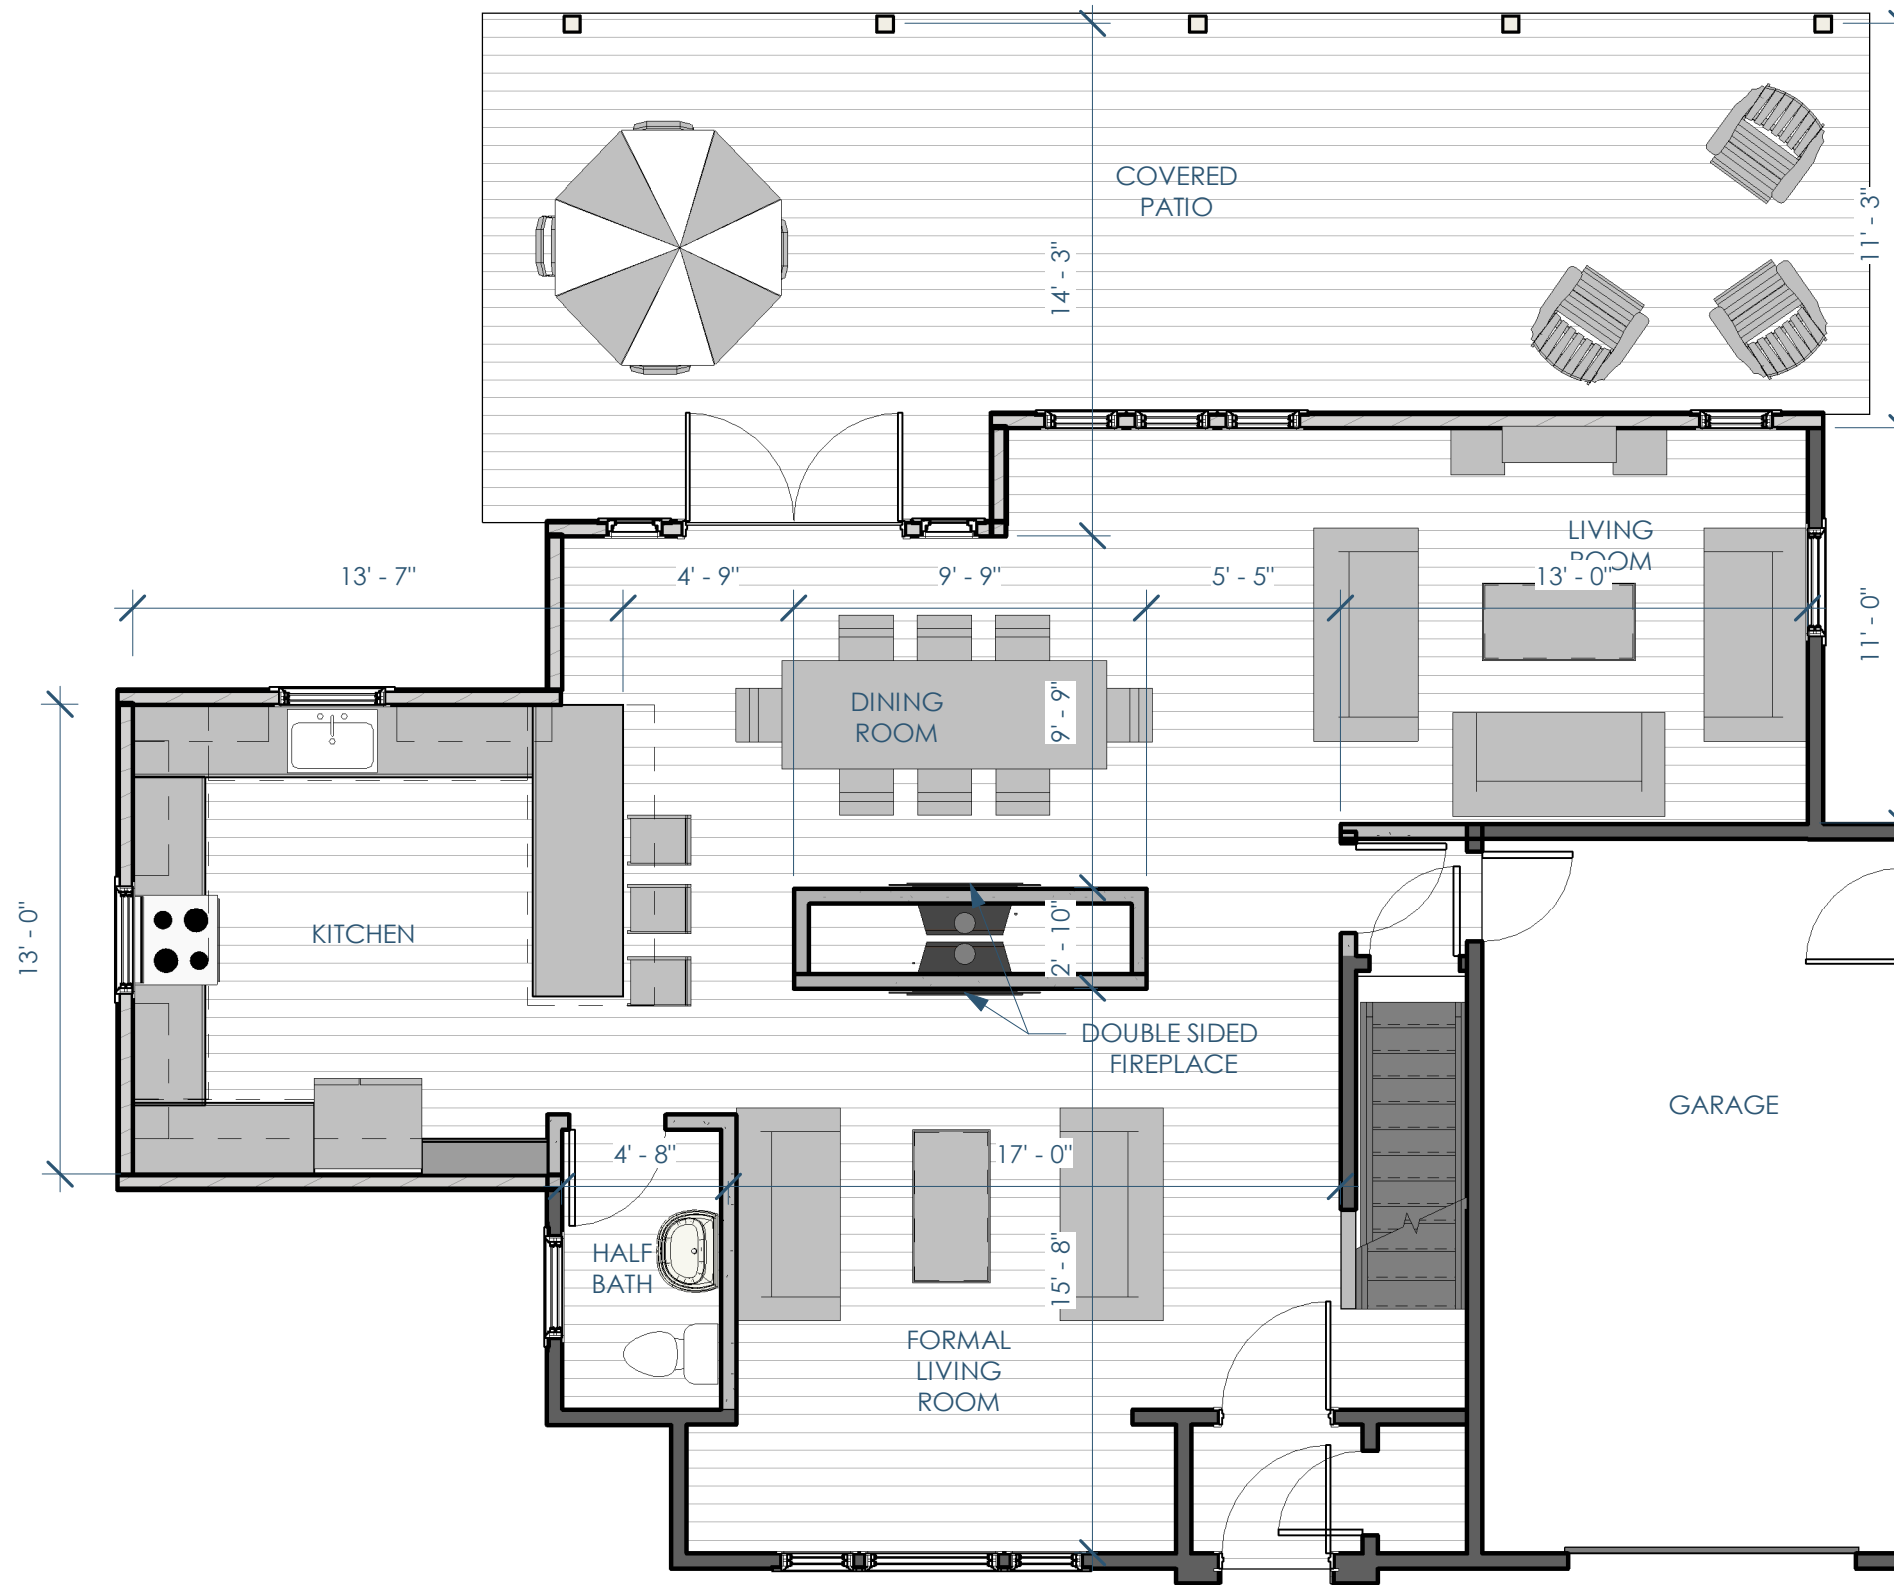



Architect: OpeningDesign

312 W. Lakeside Street | Madison, WI 53715

ryan@openingdesign.com | 773.425.6456



Curliss Residence - 12.11.2017  
 918 Waban Hill - Madison, WI - 53711  
 OPTION 2 - FLOOR PLAN - (A201)

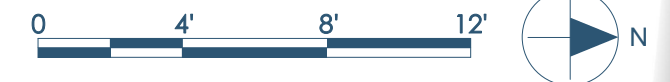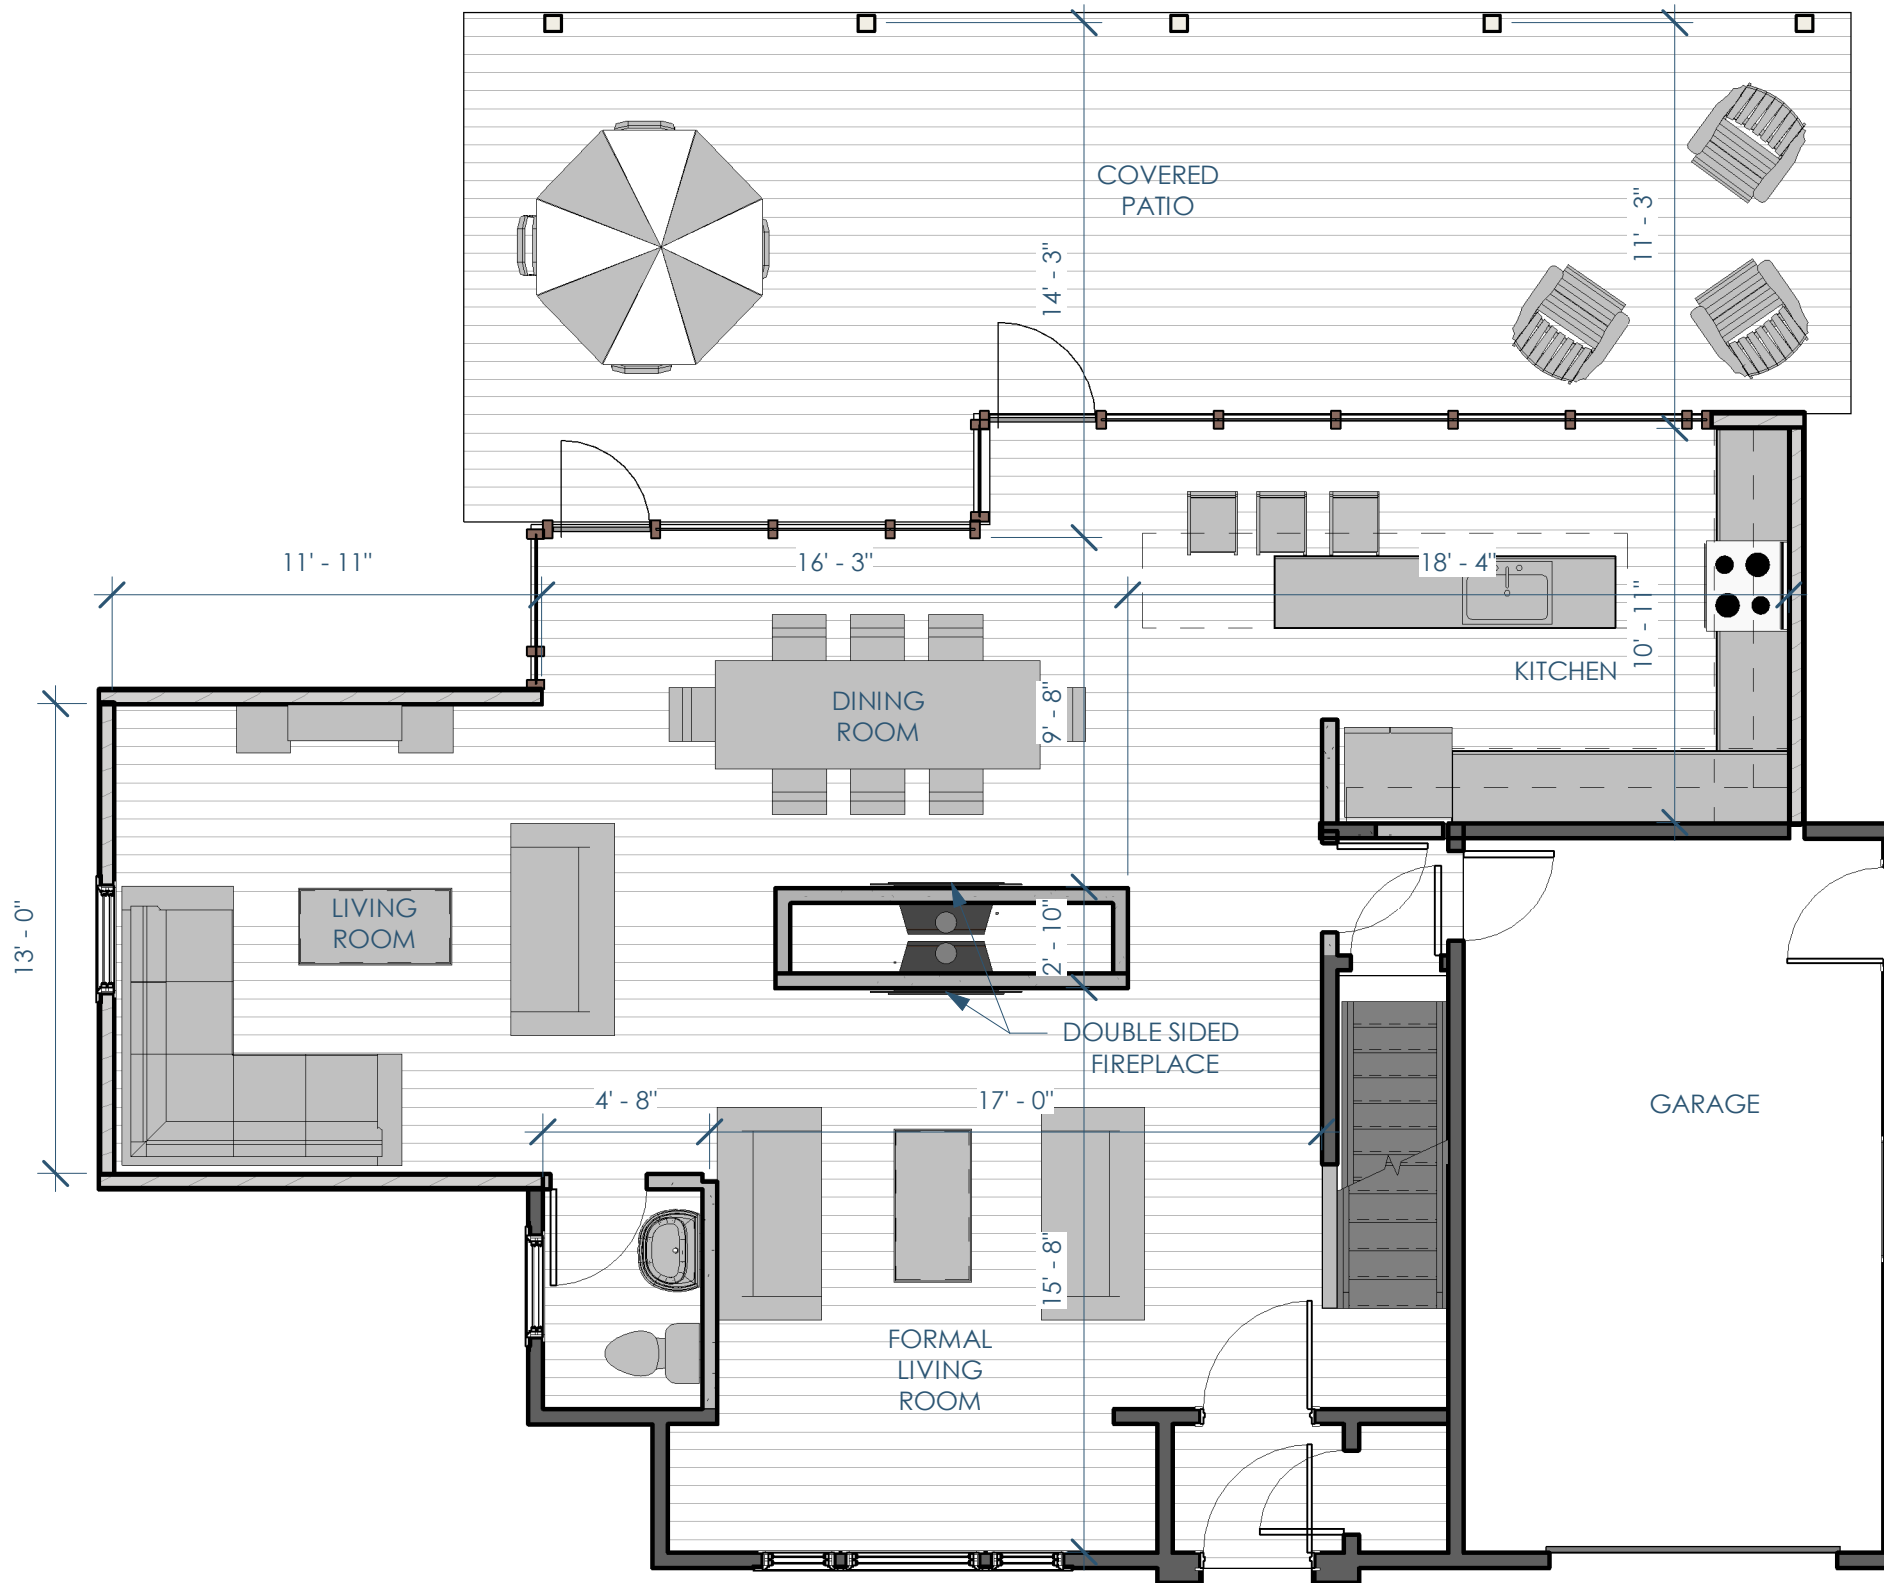

Architect: OpeningDesign

312 W. Lakeside Street | Madison, WI 53715

ryan@openingdesign.com | 773.425.6456

Curliss Residence - 12.11.2017  
918 Waban Hill - Madison, WI - 53711  
OPTION 3 - FLOOR PLAN - (A301)